


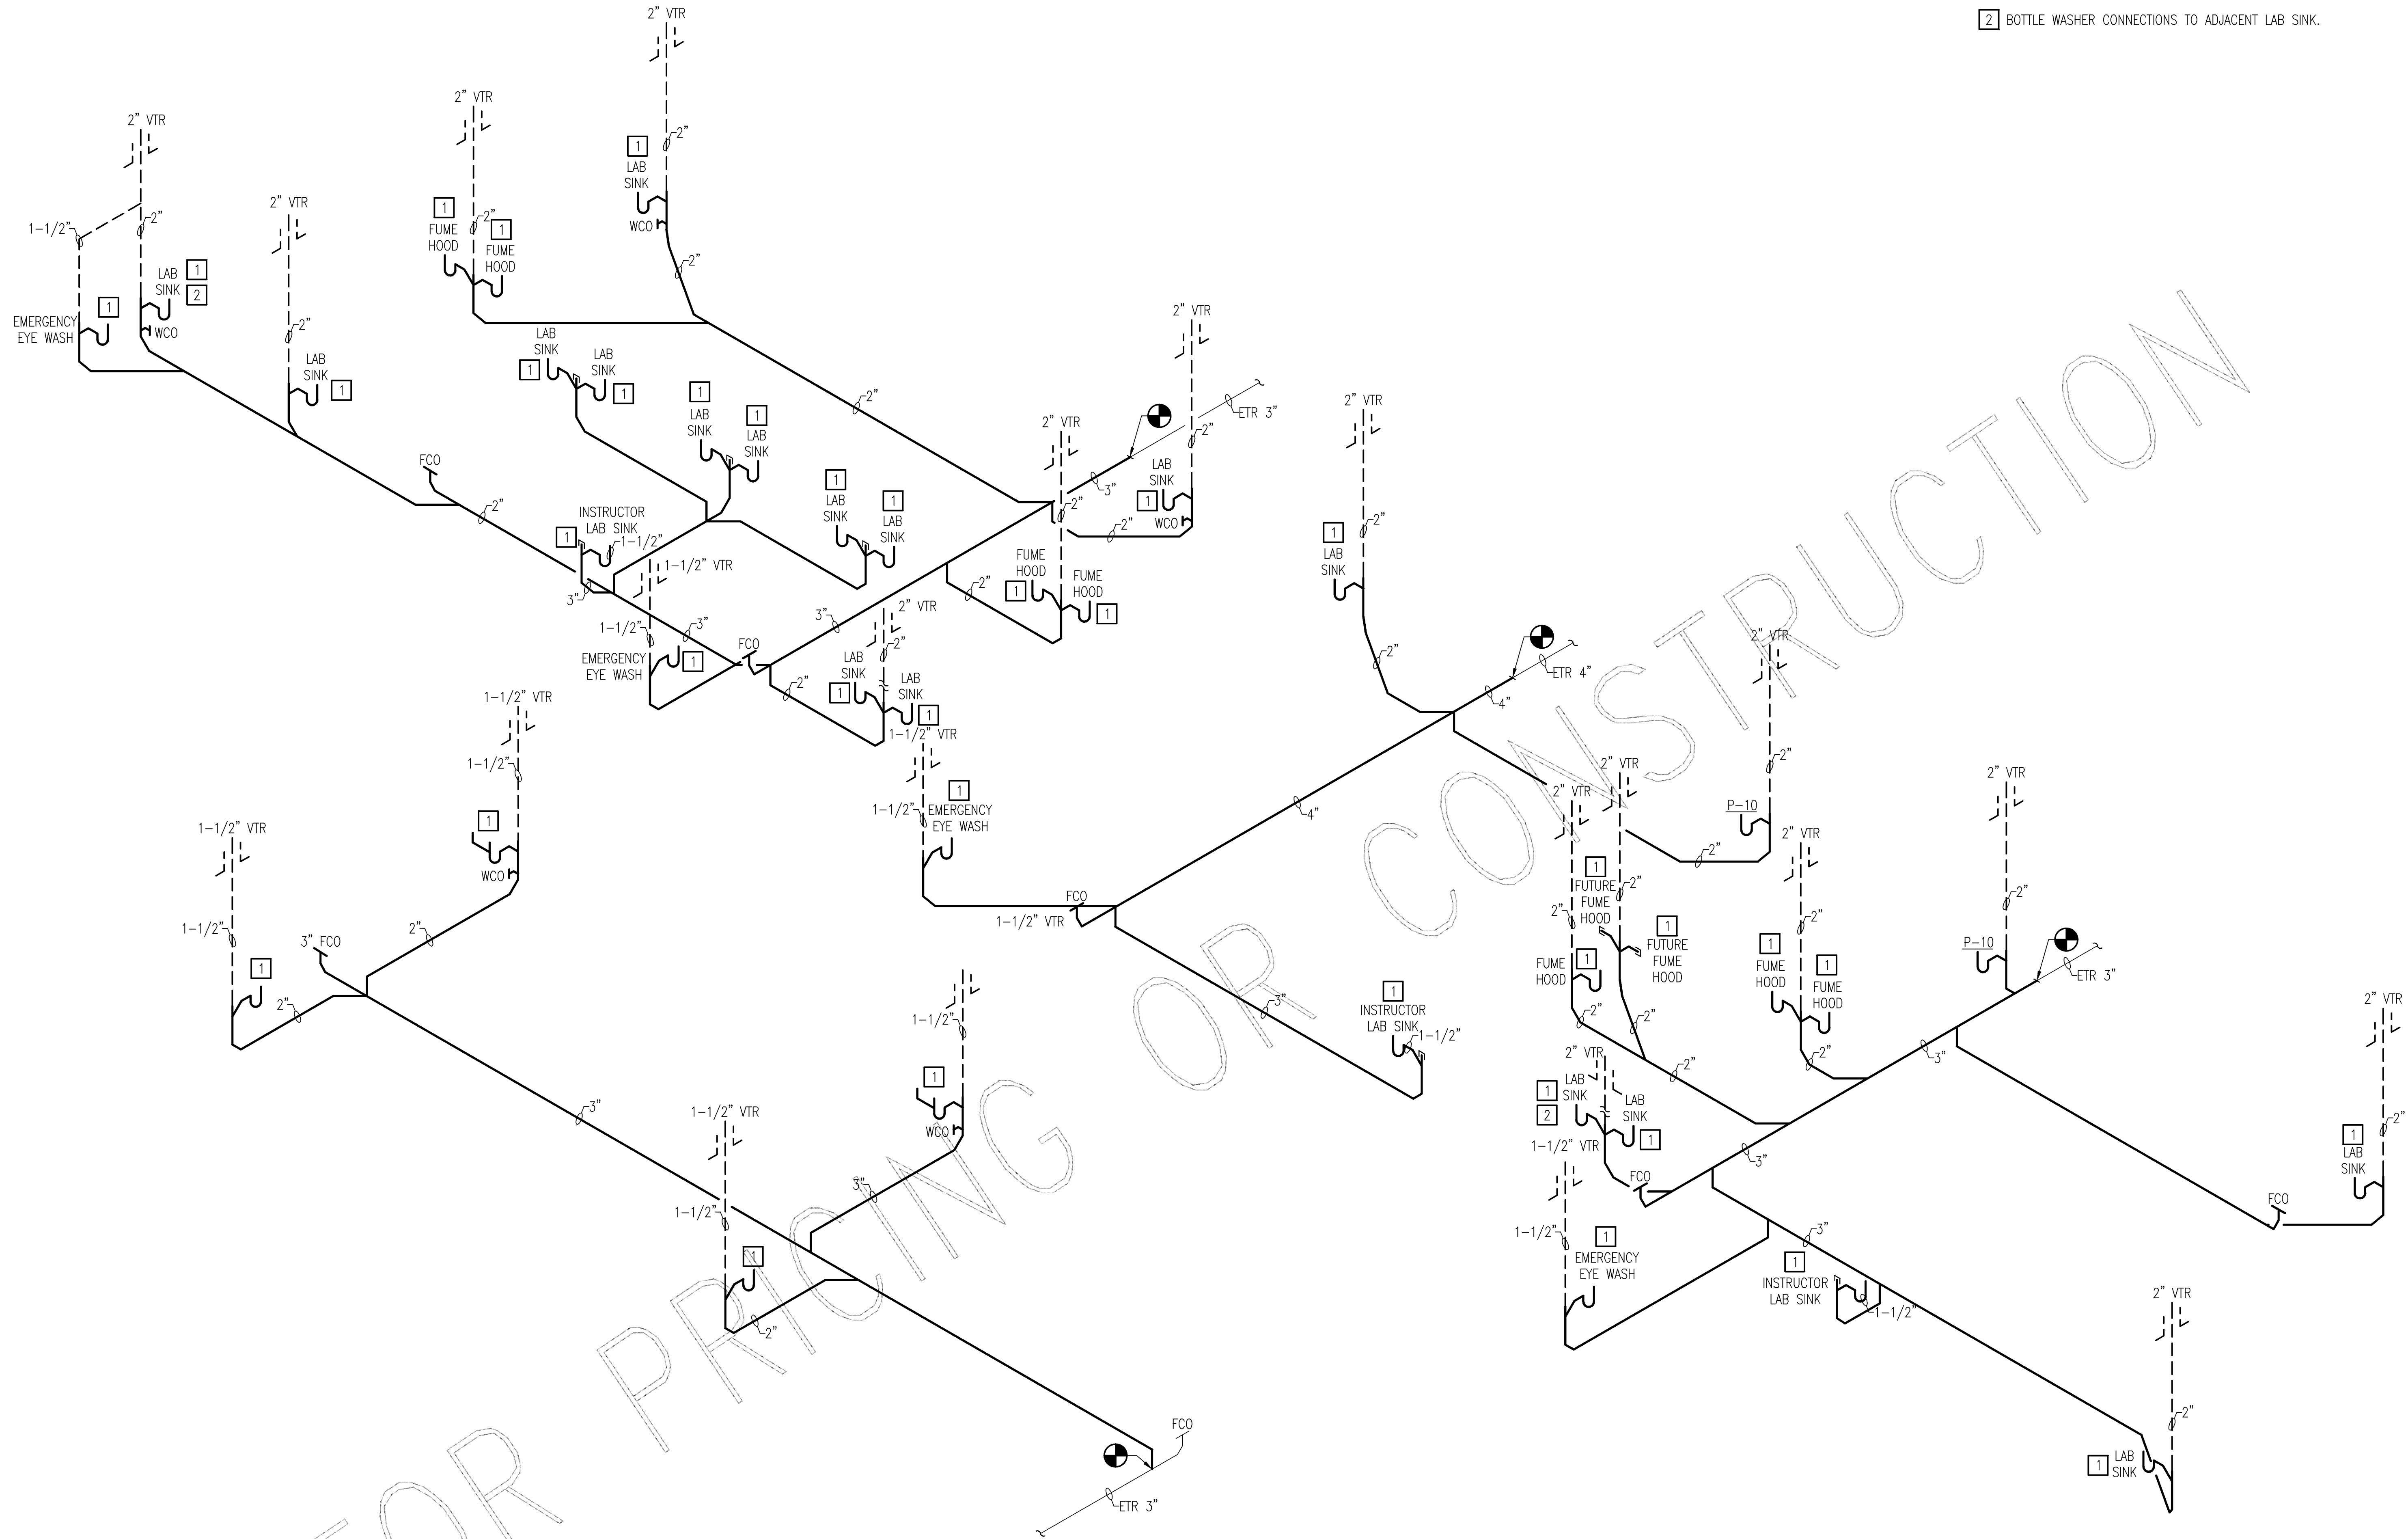

- NOTES THIS SHEET:**
- 1 PROVIDE BY EQUIPMENT CONTRACTOR.
 - 2 BOTTLE WASHER CONNECTIONS TO ADJACENT LAB SINK.

WARSAW CAMPUS PLUMBING LAB WASTE RISERS DIAGRAMS

NO SCALE

S4
P1.5W/P6.3W


nbij ARCHITECTURE
A Professional Limited Company
GROVE PARK SQUARE
11537-B NUCKOLS ROAD
Richmond, Virginia 23069
Tel: (804) 273-9811 Fax: (804) 273-9843



**RAPPAHANNOCK
COMMUNITY COLLEGE**
CAMPUS RENOVATIONS
WARSAW + GLENN'S, VIRGINIA
PC: 260-17712

**WARSAW CAMPUS PLUMBING LAB
WASTE RISERS DIAGRAMS**

Date: JANUARY 13, 2010	
REVISIONS	
NO.	DATE

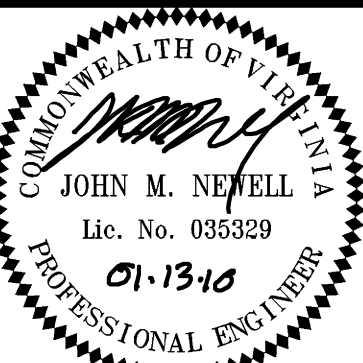

Sheet
P6.3W
File Number
9004

